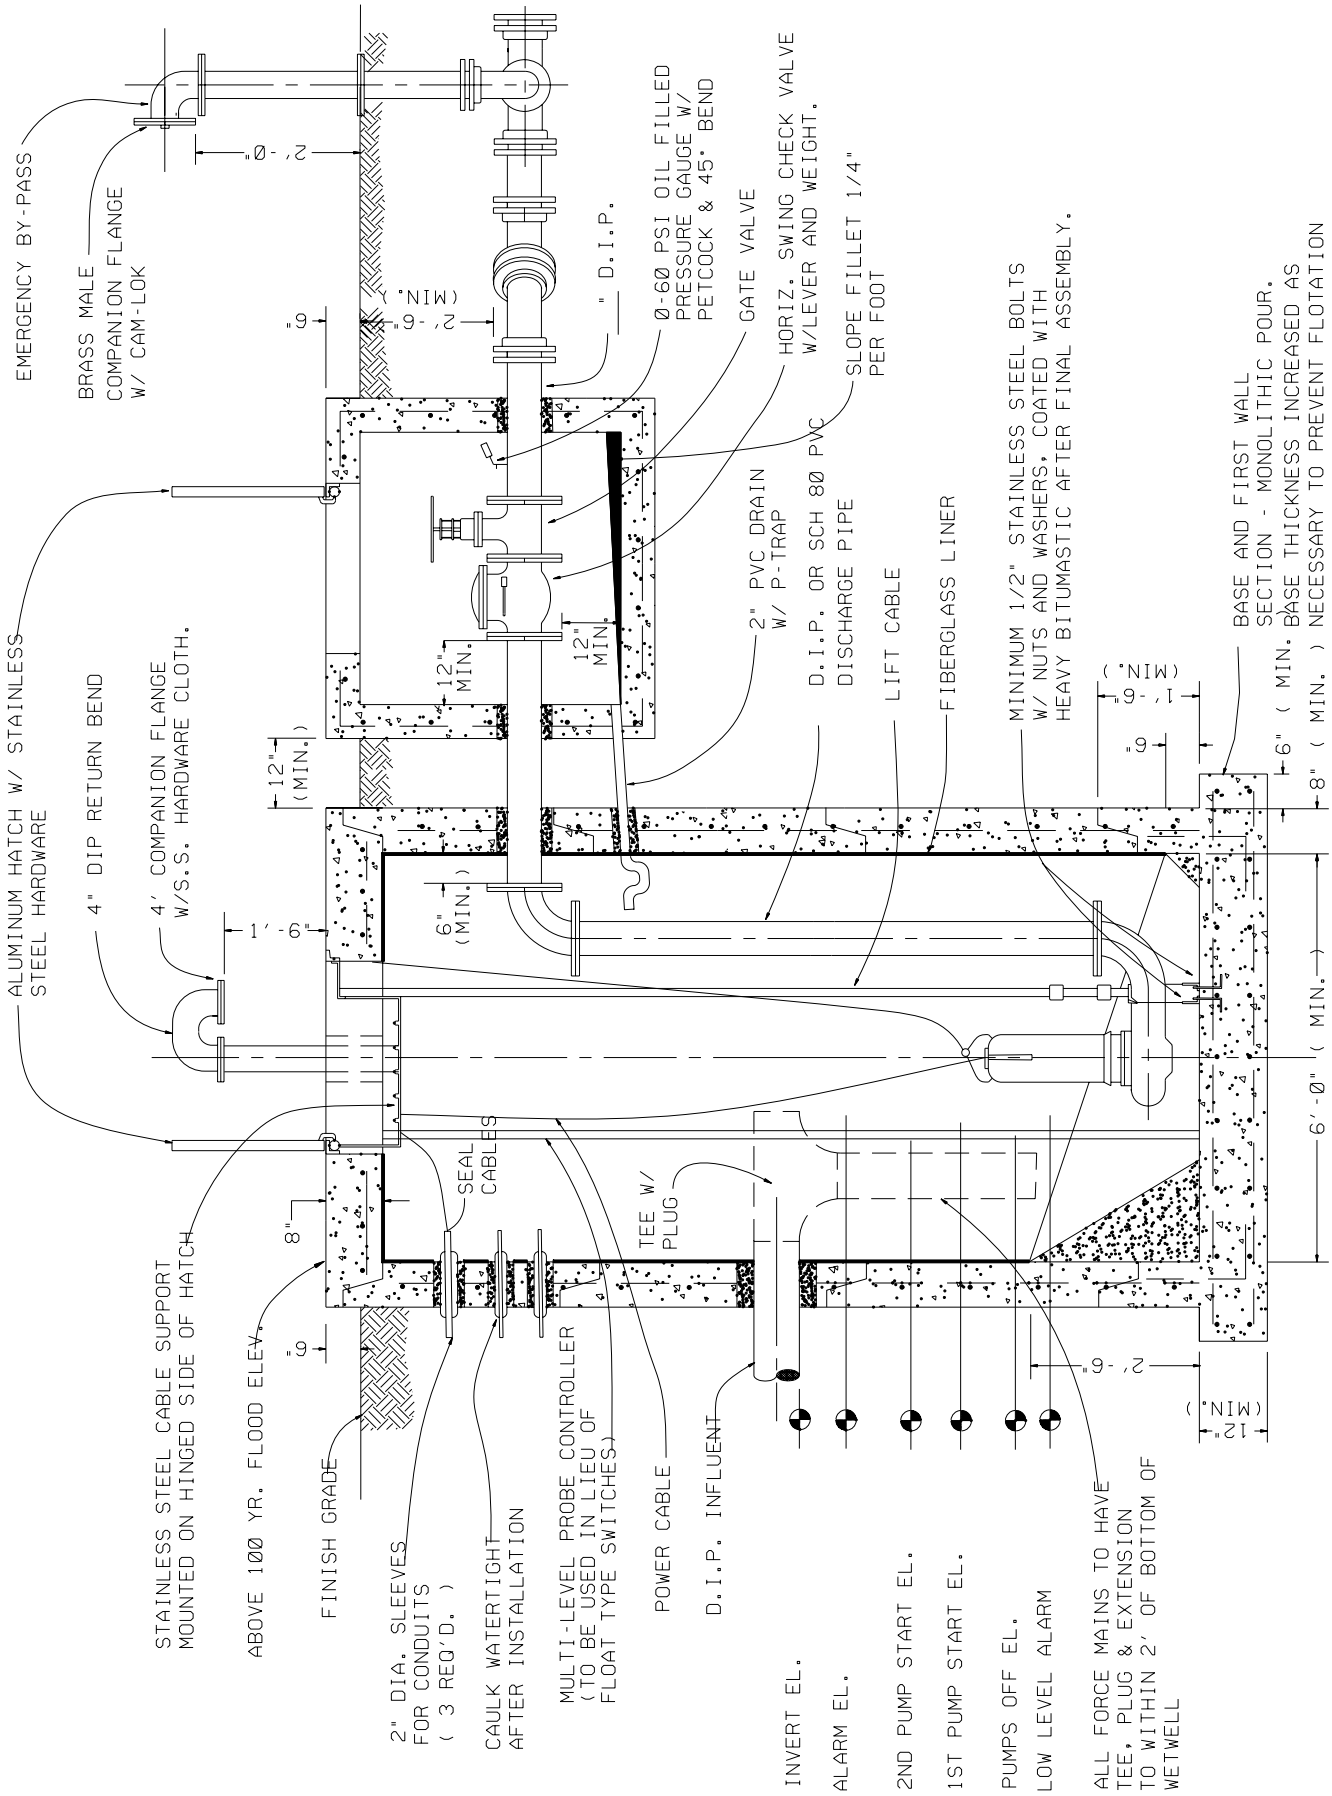

LBFH INC. - CADD FILE NAME: L:/CAD-DETAILS/SLC/SLC-WW20.DWG

ST. LUCIE COUNTY FLORIDA

ST. LUCIE COUNTY
WATER & WASTEWATER
CONSTRUCTION STANDARDS

TYPICAL LIFT STATION SECTION

DRAWING NUMBER: **WW-20**