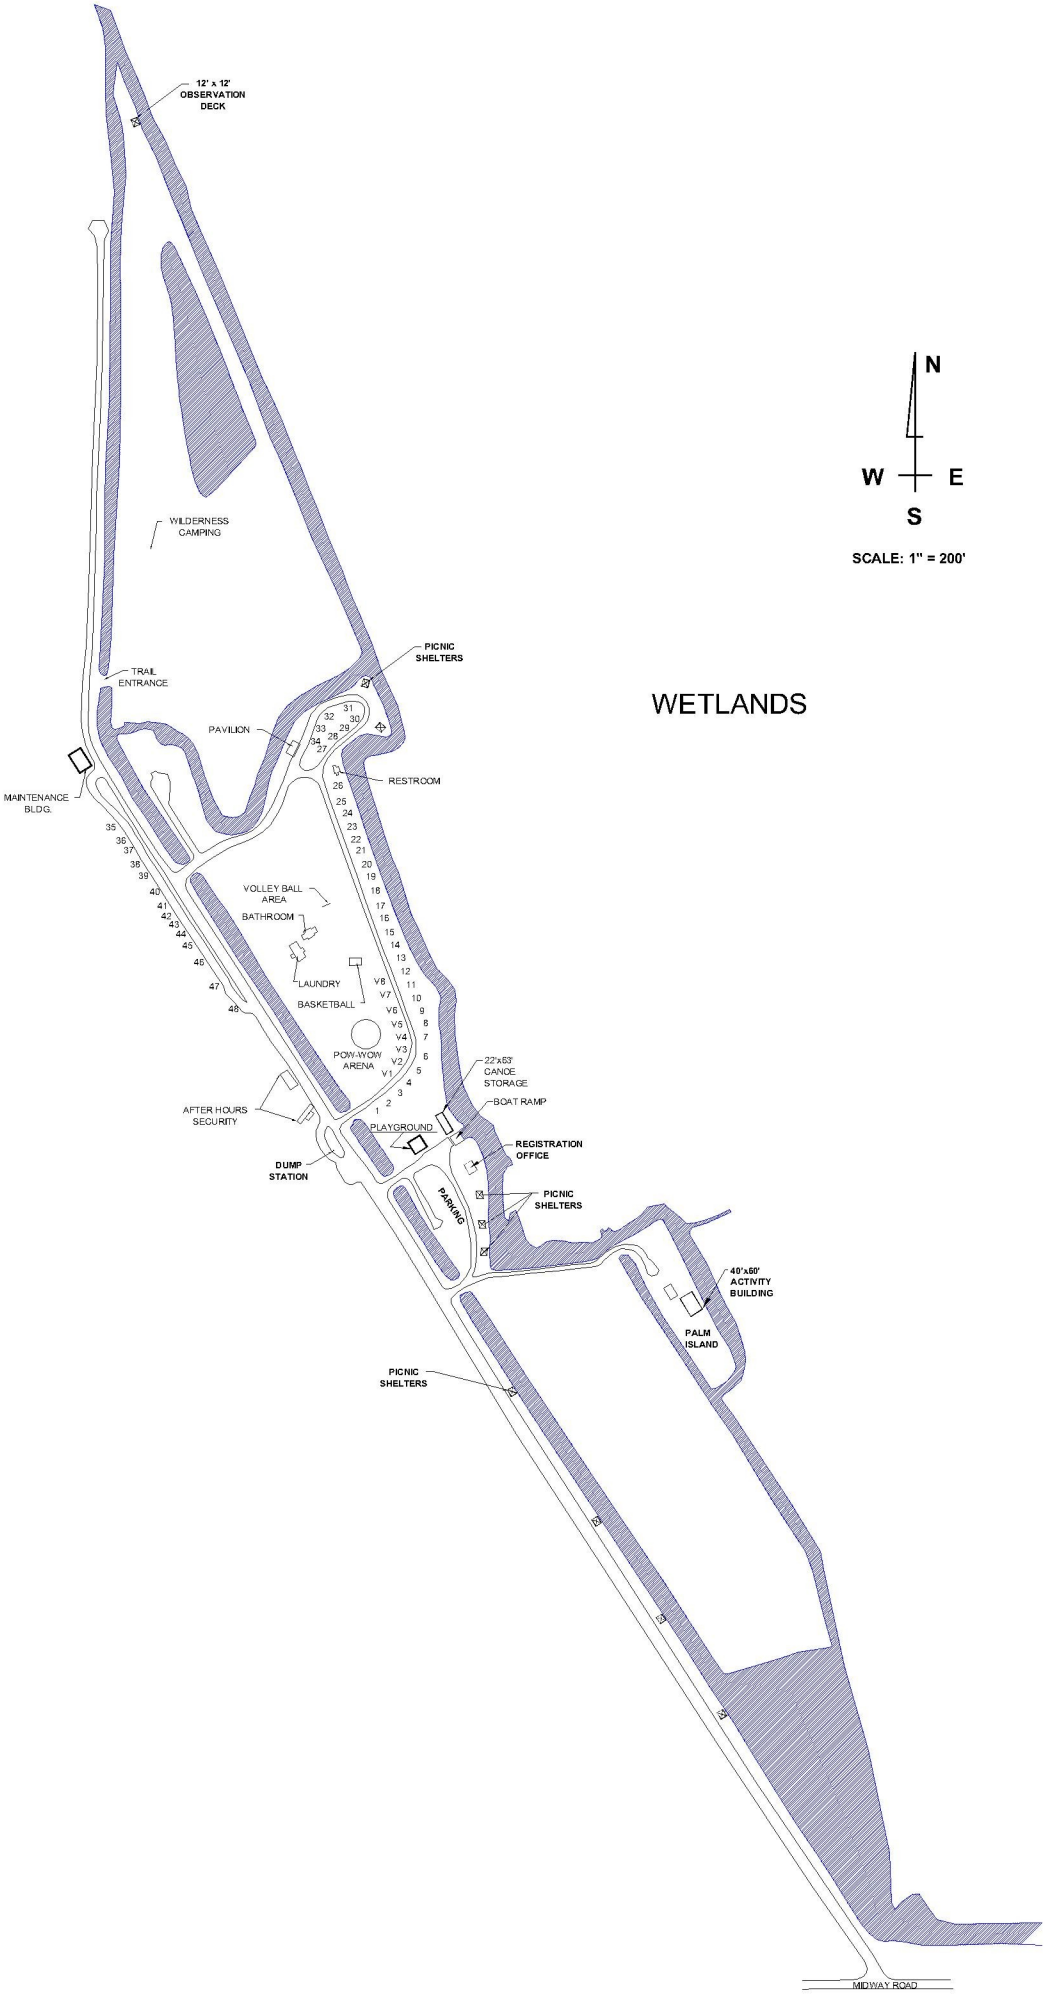
12' x 12' OBSERVATION DECK
N
W
E
S
SCALE: 1" = 200'
WILDERNESS CAMPING
PICNIC SHELTERS
TRAIL ENTRANCE
WETLANDS
PAVILION
RESTROOM
MAINTENANCE BLDG.
VOLLEY BALL AREA
BATHROOM
LAUNDRY
BASKETBALL
POW-WOW ARENA
22'x53' CANOE STORAGE
BOAT RAMP
AFTER HOURS SECURITY
PLAYGROUND
REGISTRATION OFFICE
DUMP STATION
PARKING
PICNIC SHELTERS
40'x60' ACTIVITY BUILDING
PALM ISLAND
PICNIC SHELTERS
MIDWAY ROAD